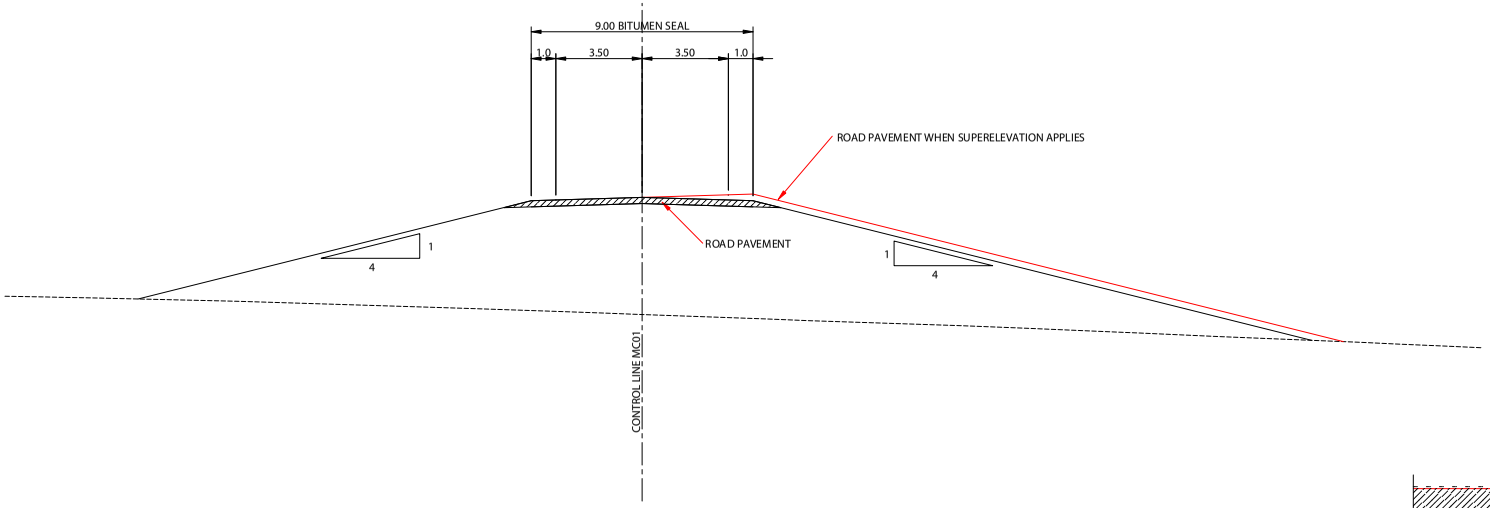

TYPICAL FILL

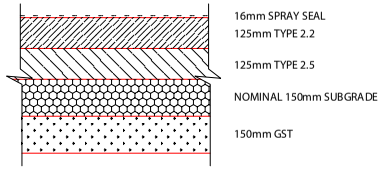

ROAD PAVEMENT
N.T.S.

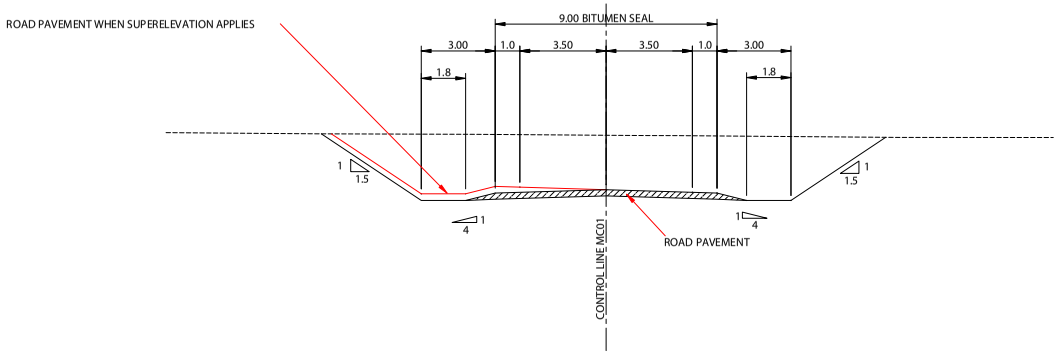

TYPICAL CUT

RIO TINTO COAL AUSTRALIA | clermont

N

0 4 8
metres

Figure 2-17

Typical Road Cross Sections

QE006243/draft EIS/graphics/~final figures/Figure 2-14 Typical Road Cross Sections.pdf